PLAN

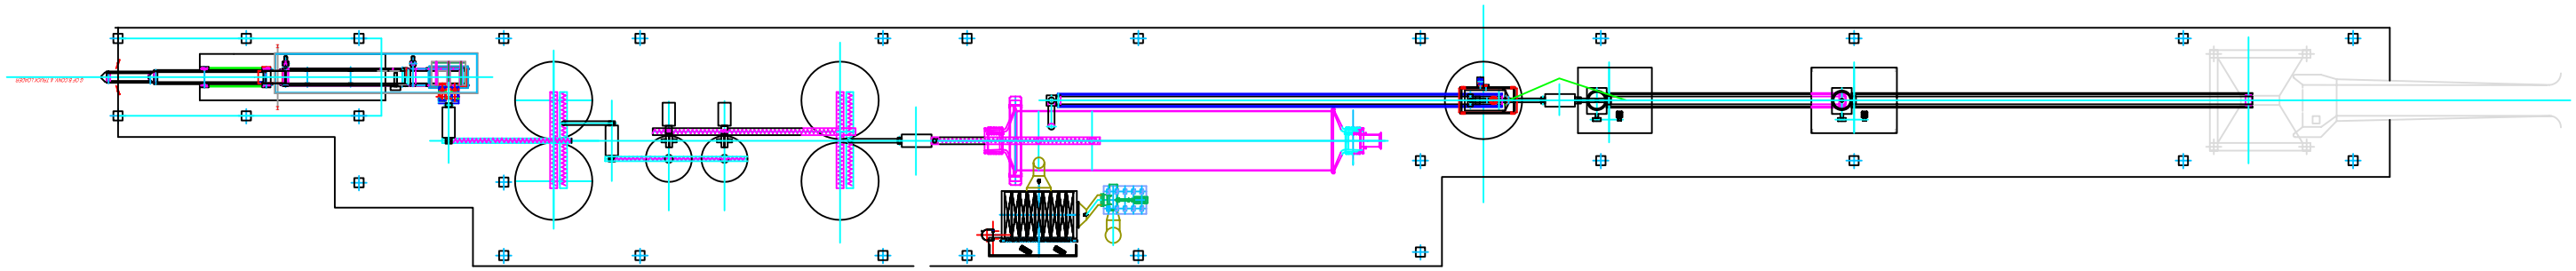

ELEVATION

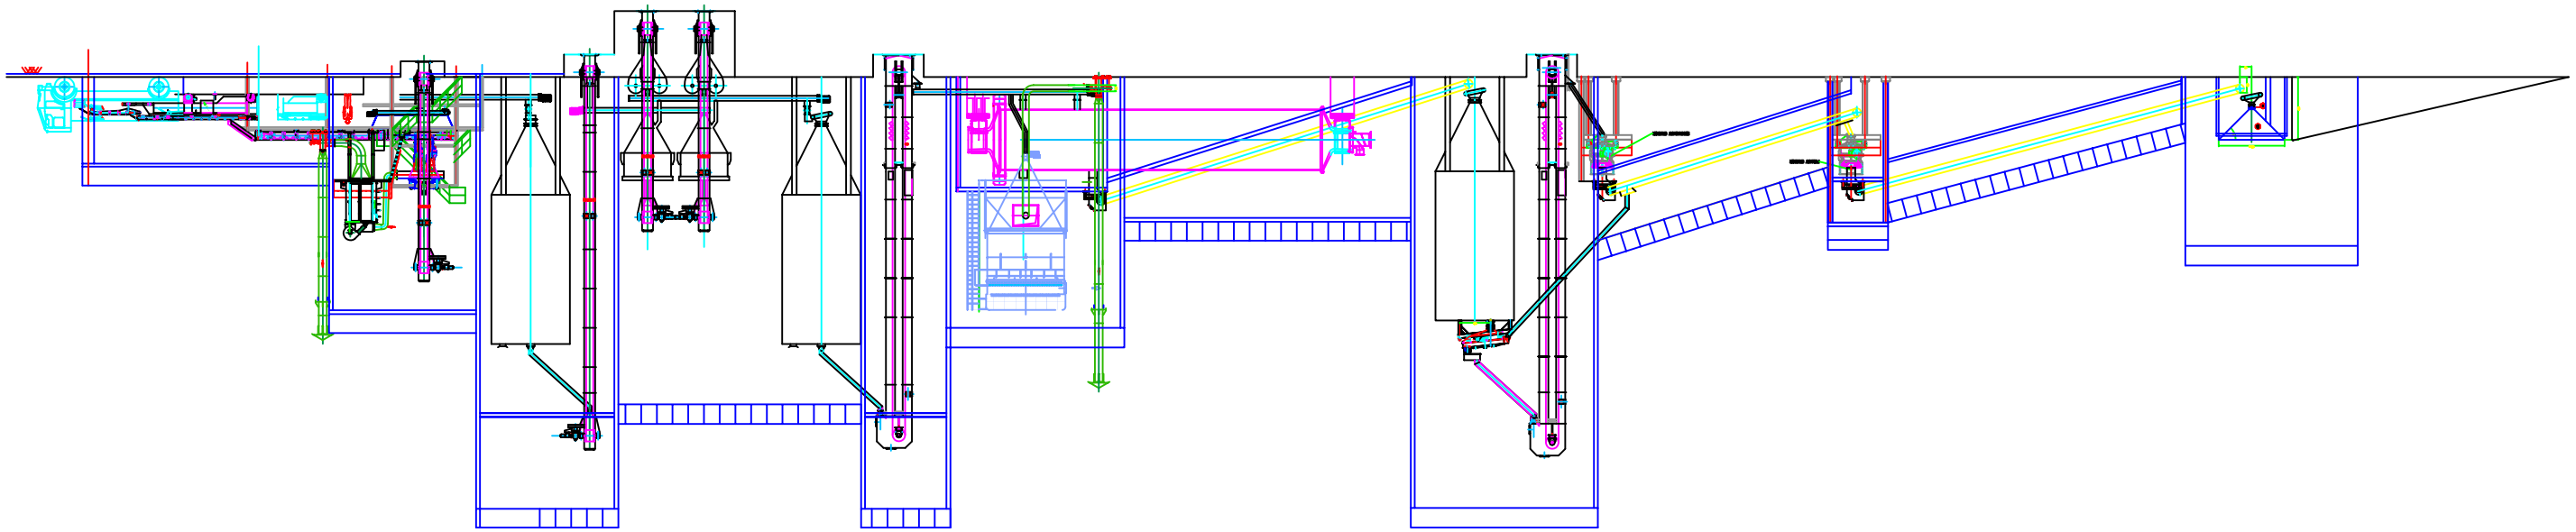

DHAHRAN GYPSUM FACTORY
SAUDI ARBIA

PROPOSED LAYOUT
PLAN AND ELEVATION FOR
GYPSUM CALCINATION PLANT

DRAWING No. LB-04-011 0

LIBRAN ENGINEERING
AND SERVICES , NEW DELHI
INDIA